EASTERN DSATS
CORRIDOR STUDY

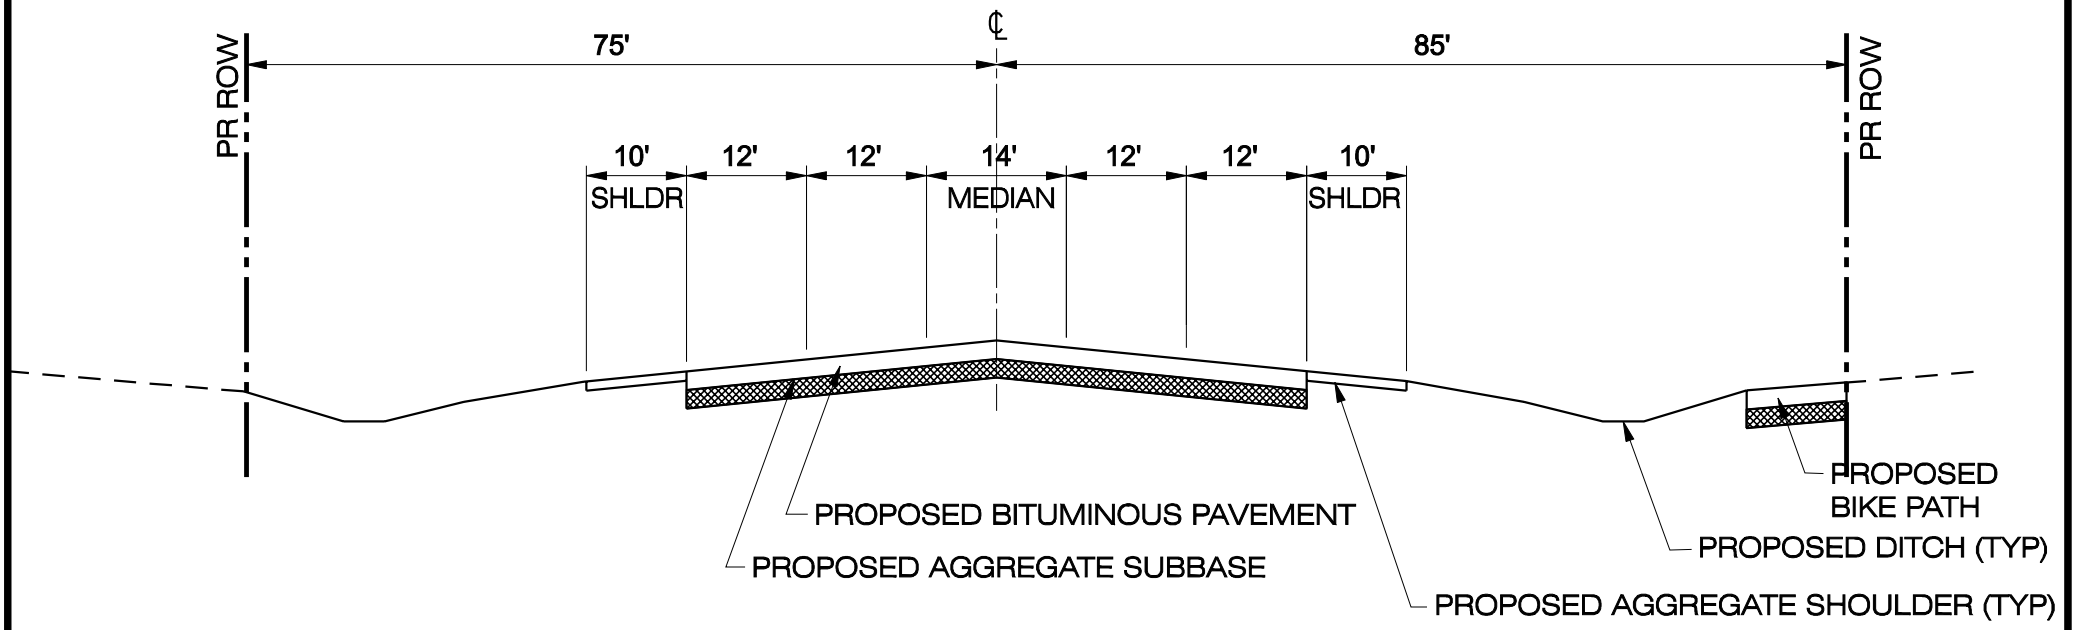

BAXTER & WOODMAN
Consulting Engineers

Baxter & Woodman
Crystal Lake, Illinois
Mokena, Illinois
Burlington, Wisconsin
DeKalb, Illinois
Grayslake, Illinois
Rockford, Illinois
Plainfield, Illinois
Itasca, Illinois

PROPOSED TYPICAL SECTION

DESIGNED BY MCC	SCALE NONE
DRAWN BY BCD	PROJECT NO. 080545
CHECKED BY TAO	SHEET NO.
DATE 07-15-09	7A